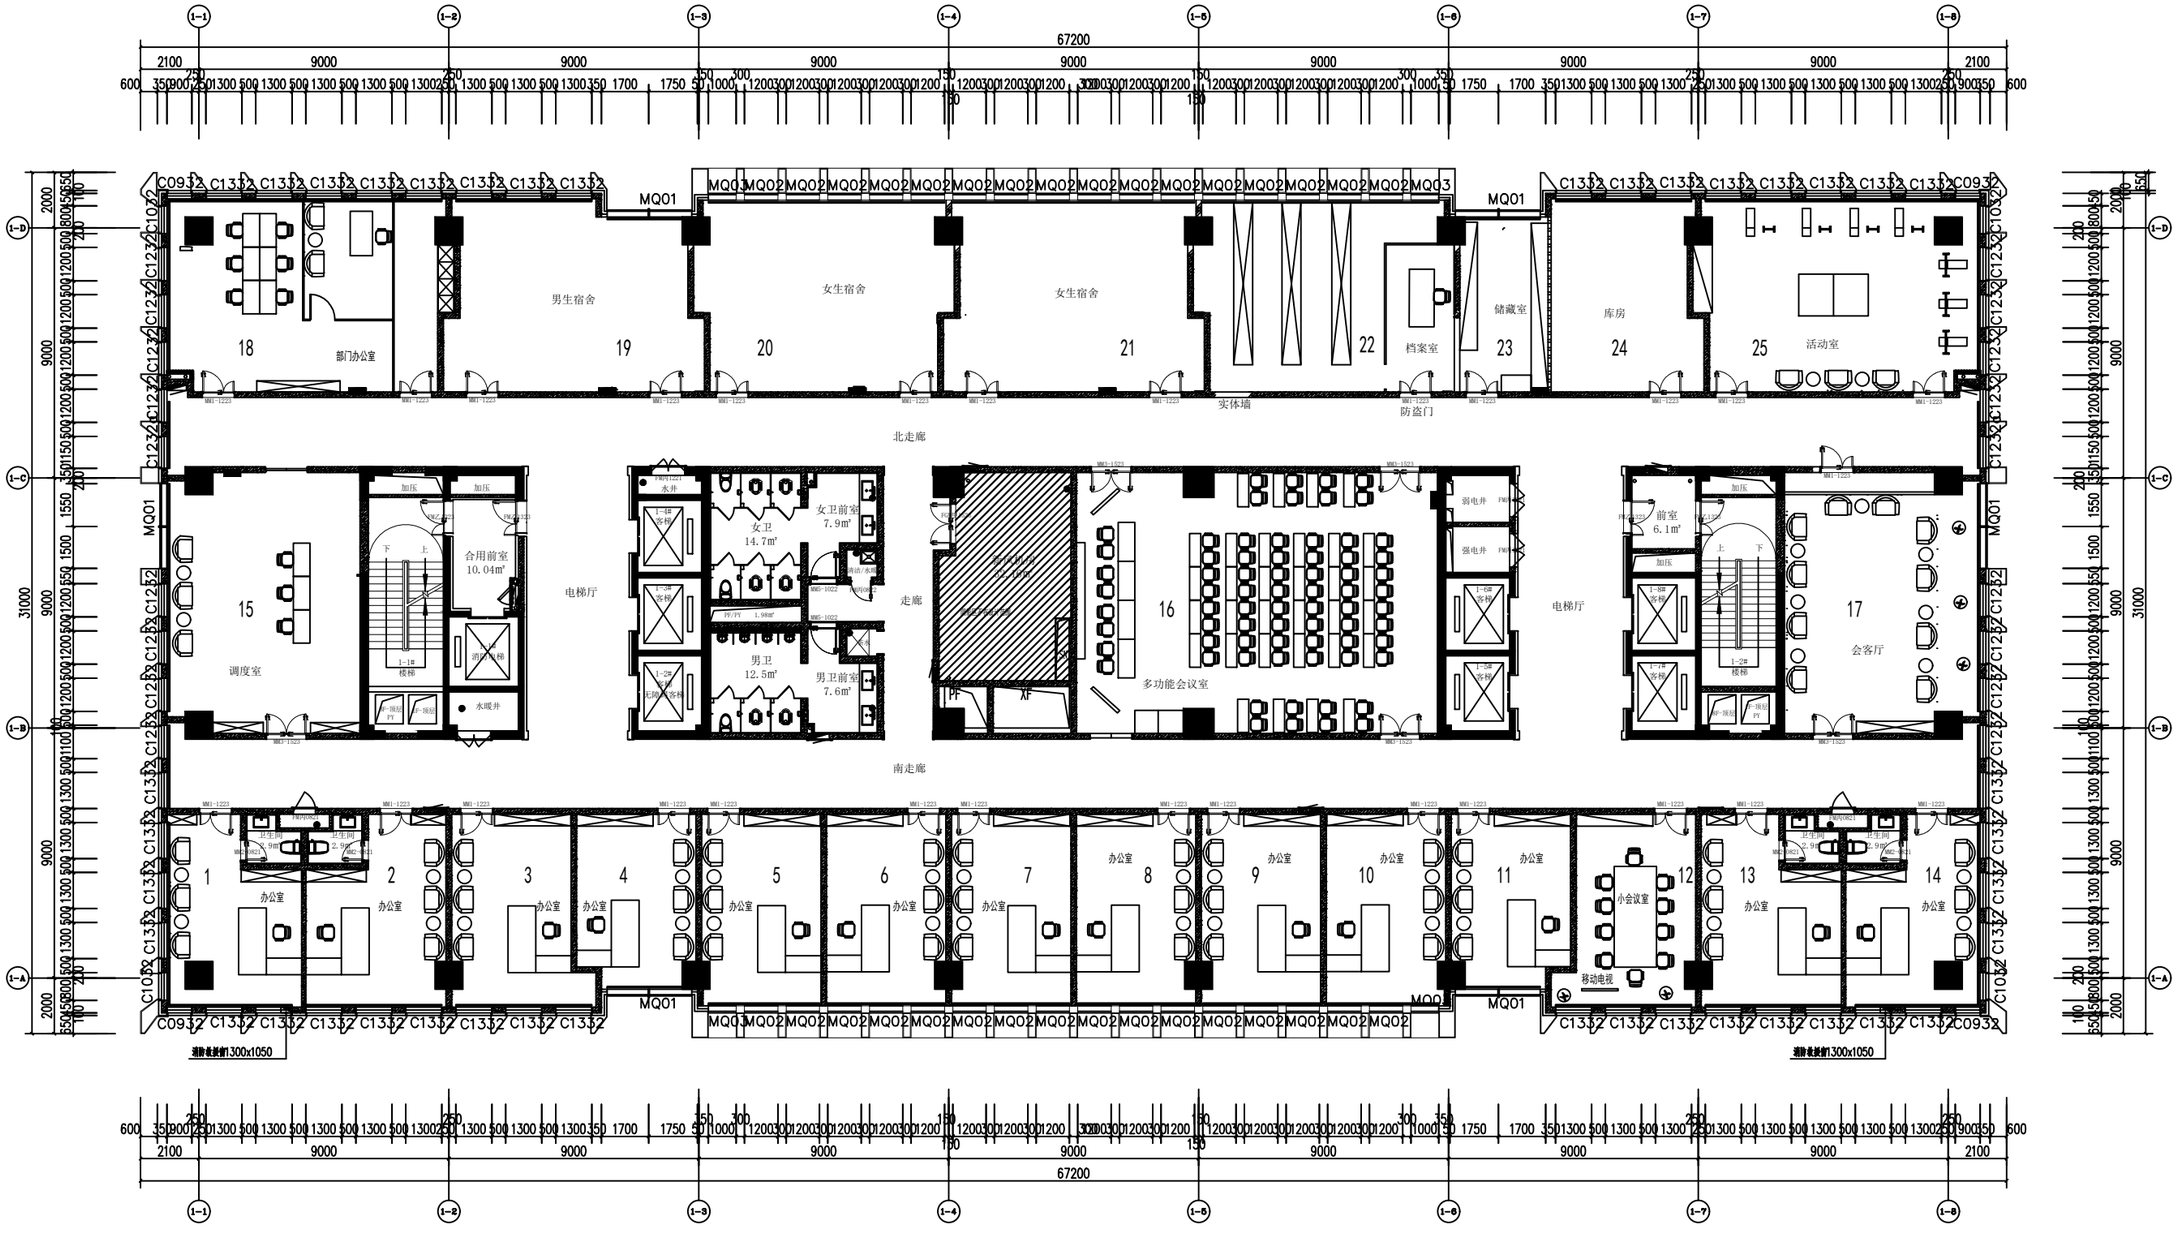

FIXTURE/FURNISHING PLAN

1号楼8层平面布置图 SCALE:1/125

1号楼8层