



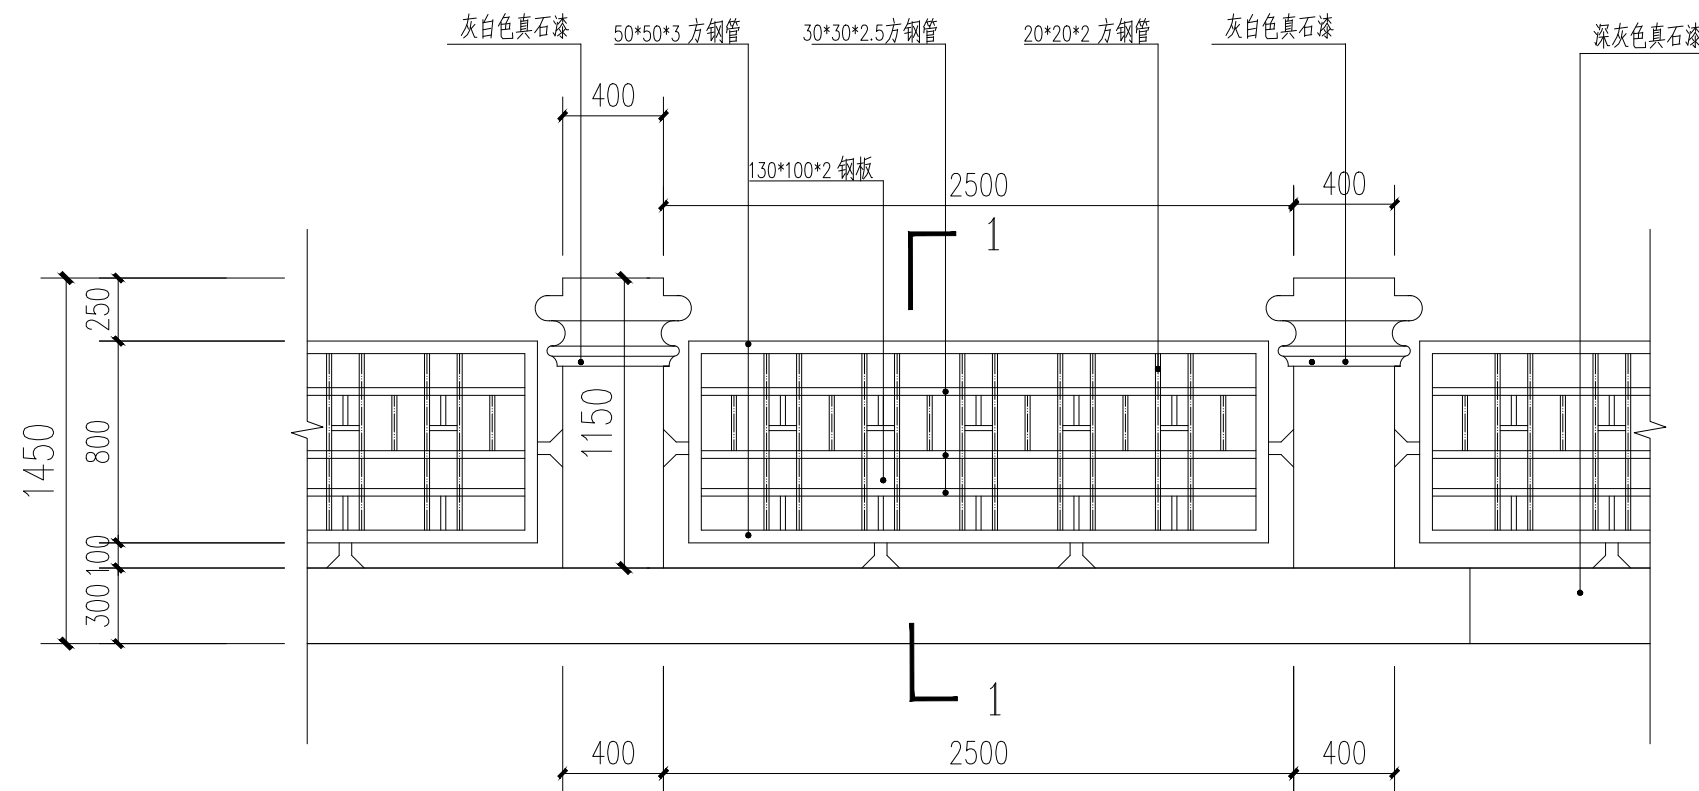

围墙标准段 1:30

铁艺围栏全长22m。

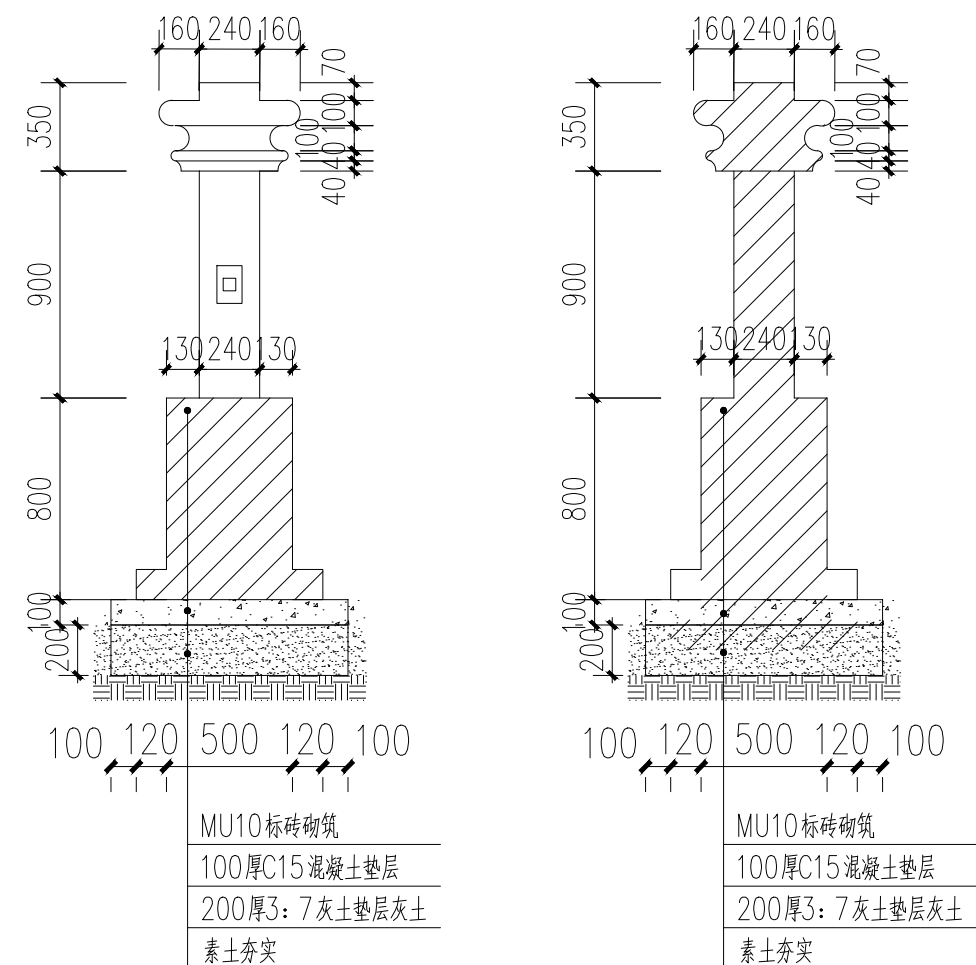

1-1 1:30